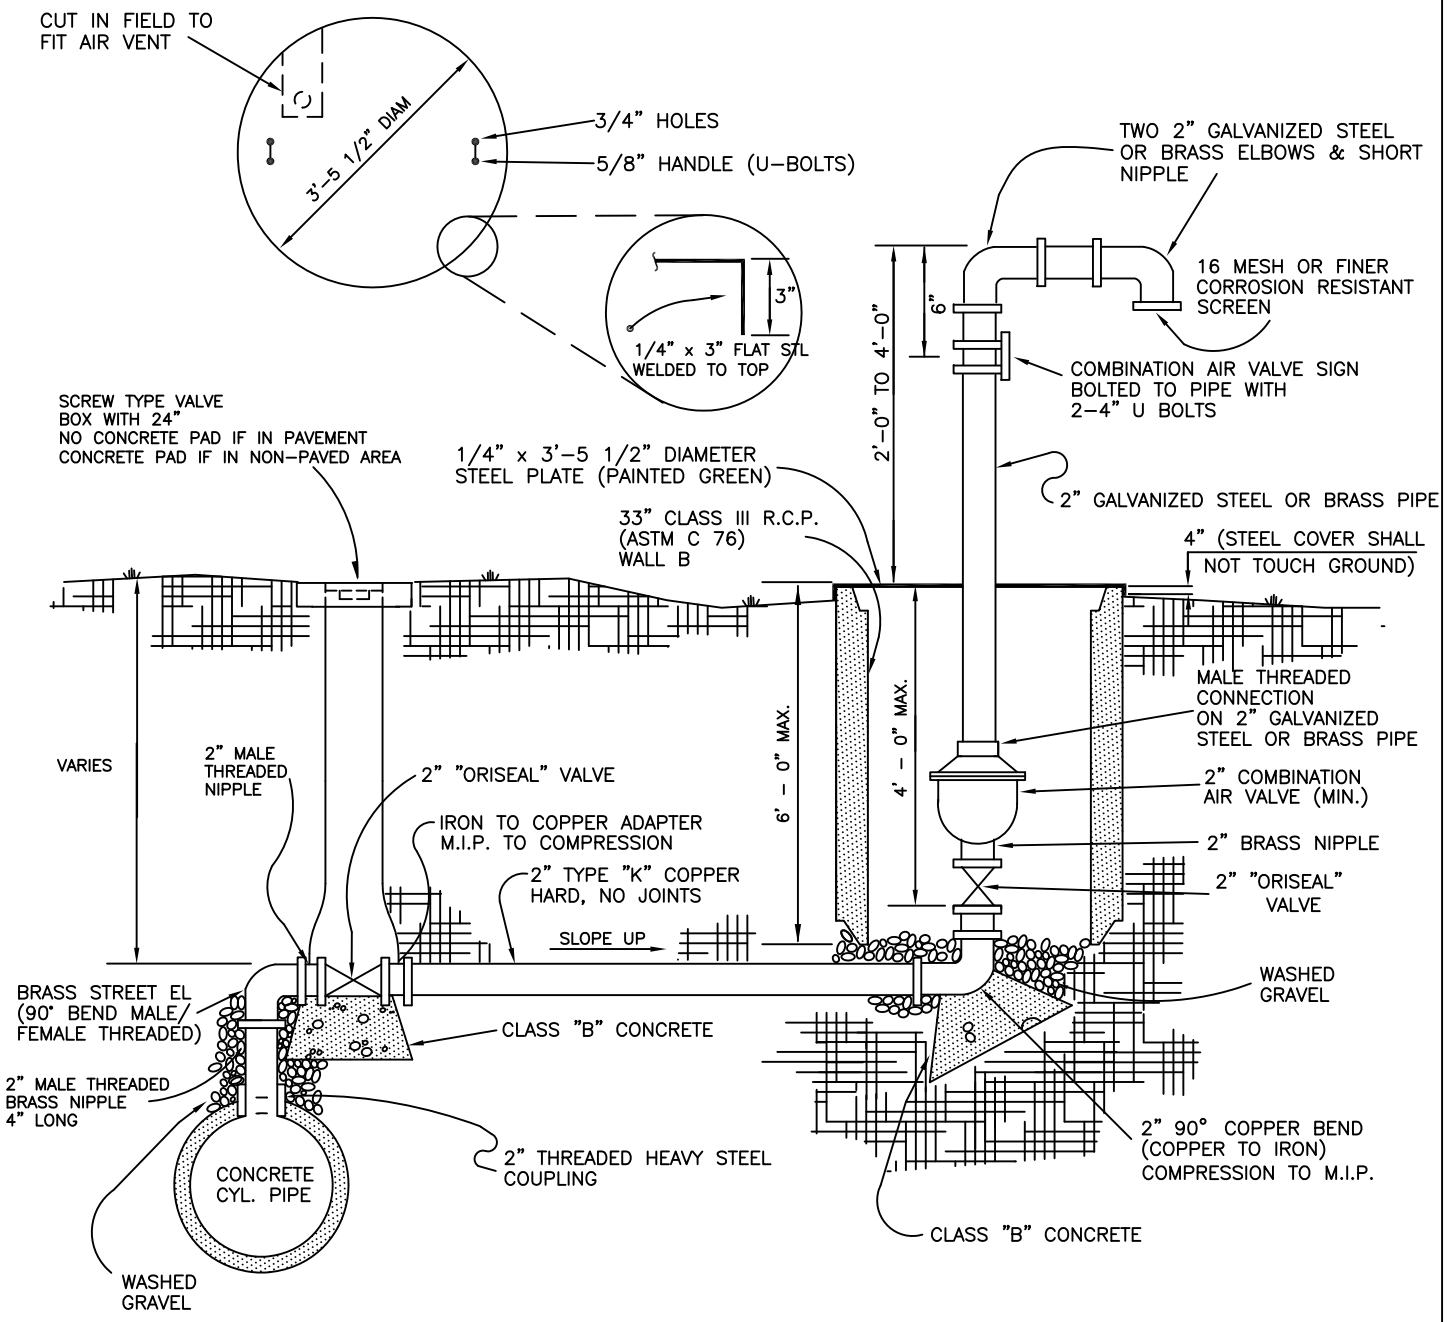

NOTES

1. ALL PIPING, FITTINGS , AND VALVES SHOWN ARE FOR 2" COMBINATION AIR VALVE. FOR COMBINATION AIR VALVE INSTALLATION LARGER THAN 2", ALL PIPING , FITTINGS, AND VALVES SHALL BE THE SAME SIZE AS AIR VALVE.
2. ALL ABOVE GROUND PIPING, FITTINGS, SIGNS, ETC., SHALL BE BRUSH PAINTED WITH TWO COATS OF ALUMINUM PAINT. (NO SPRAYING).

W-13	COMBINATION AIR VALVE INSTALLATION OFFSET FROM PIPE	
CITY OF BURLESON		
ORIGINAL	10/6/06	SWC
REVISION		
REVISION		
REVISION		